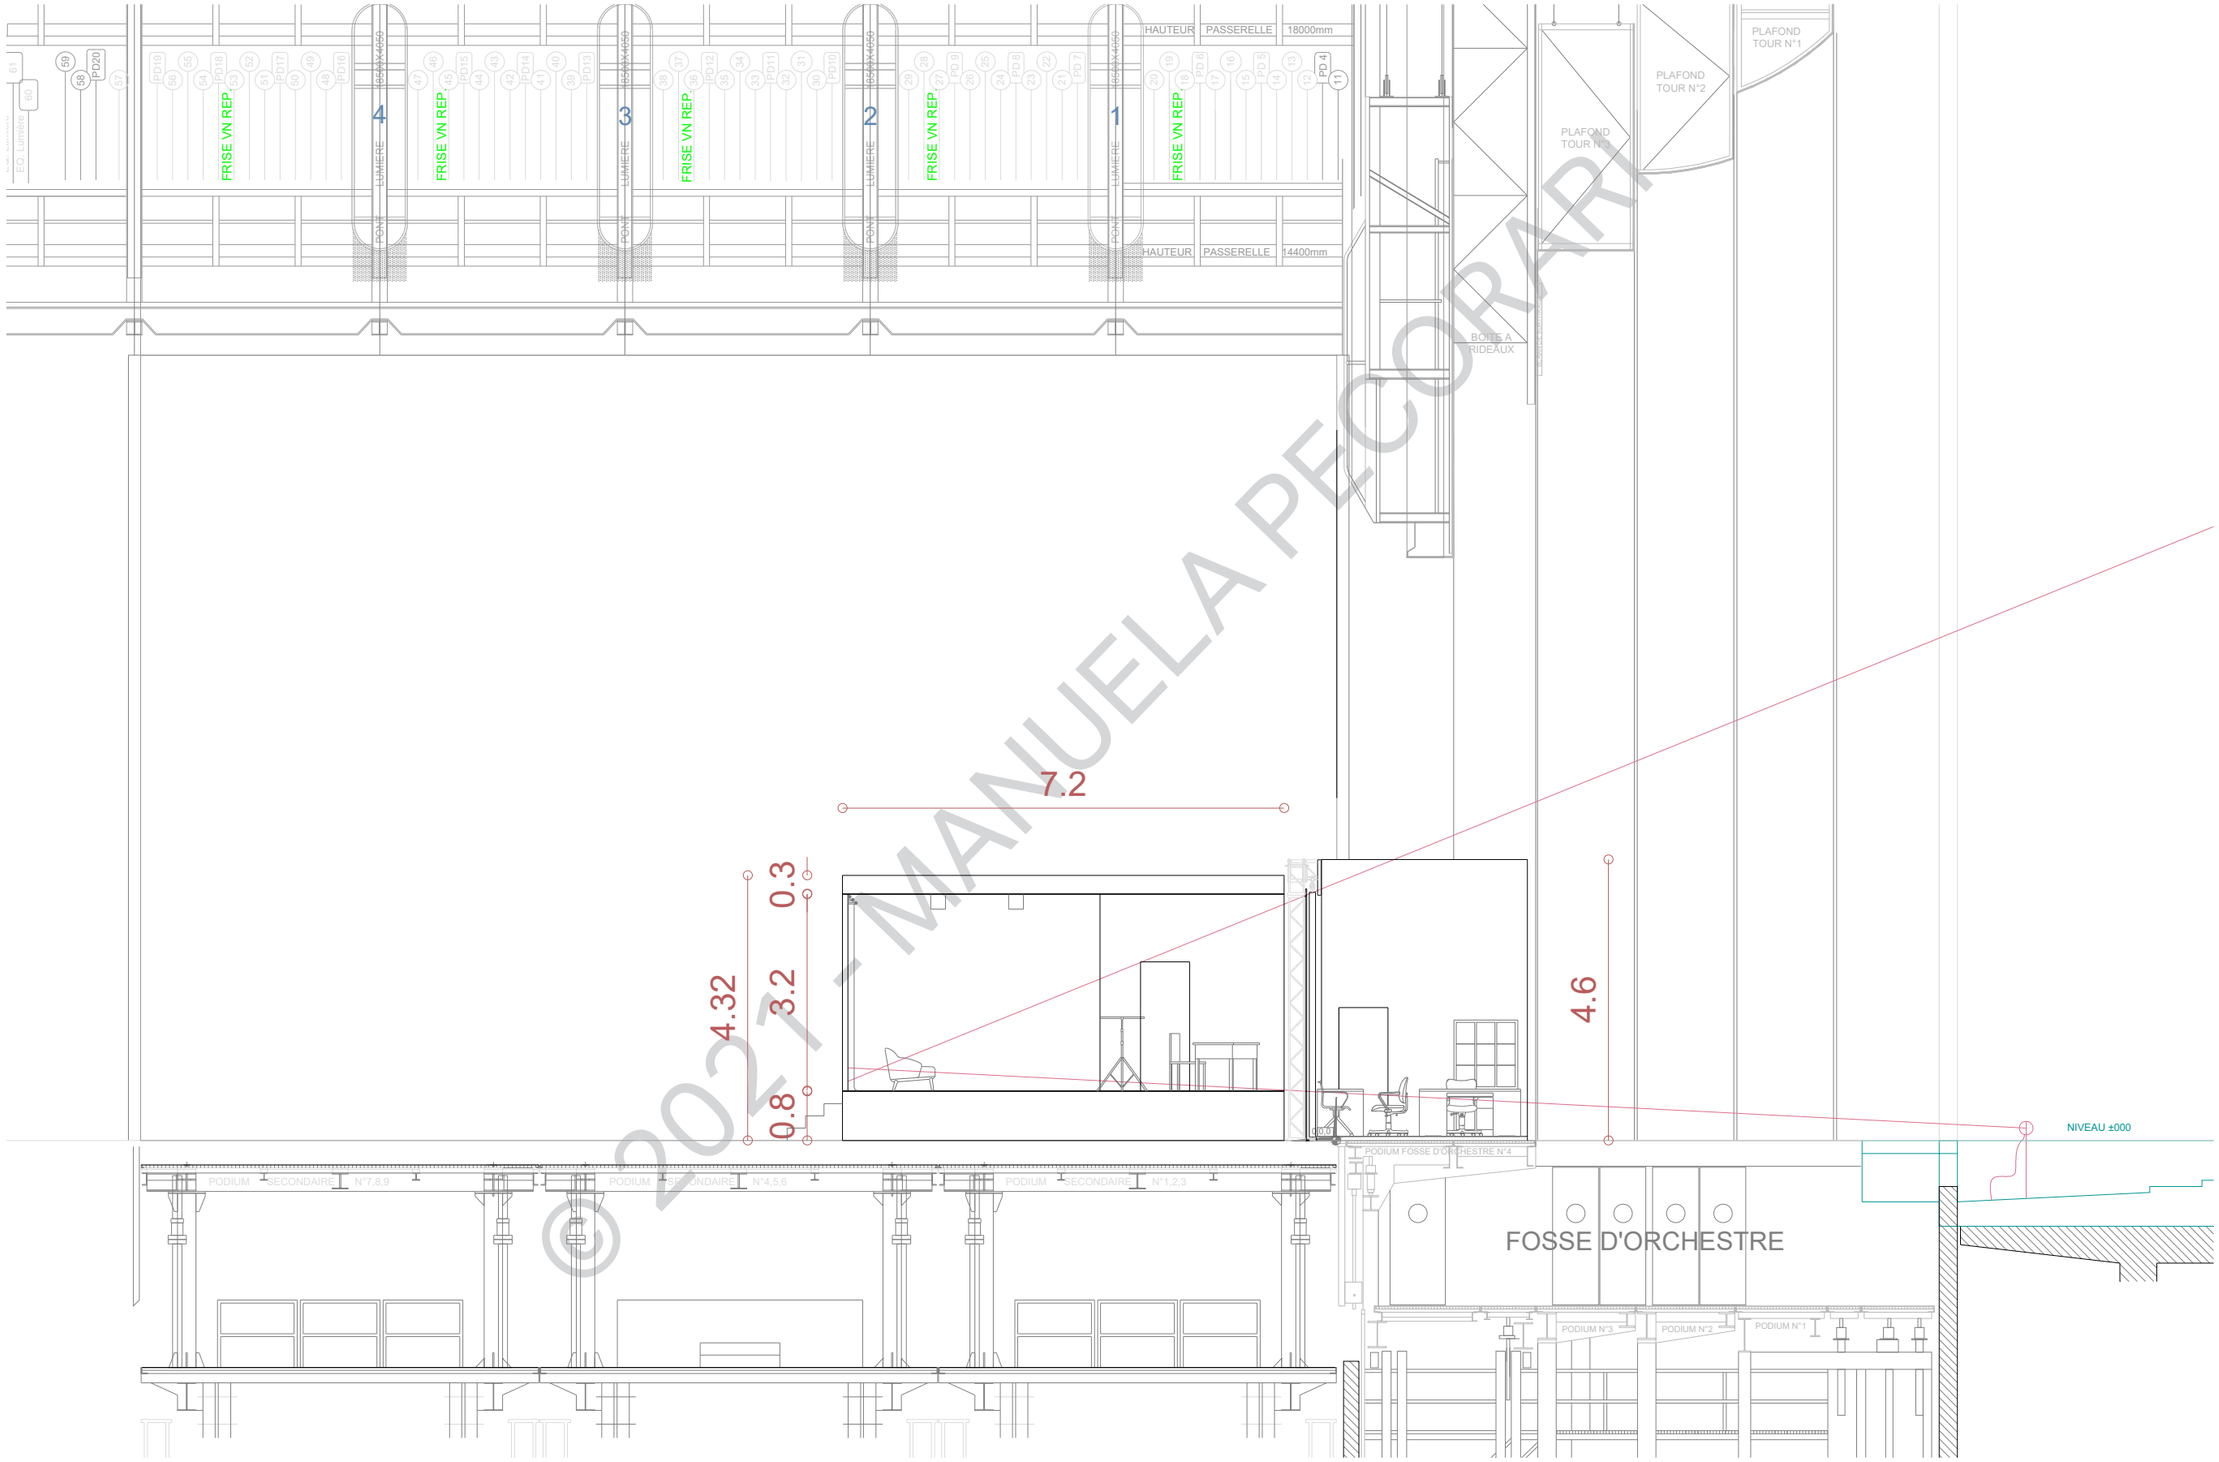

© 2021 - MANUELA PECORARI

SPECULATIVE PROJECT - LULU BY ALBAN BERG

ACT I SCENE 1

SIDE ELEVATION - 1:100